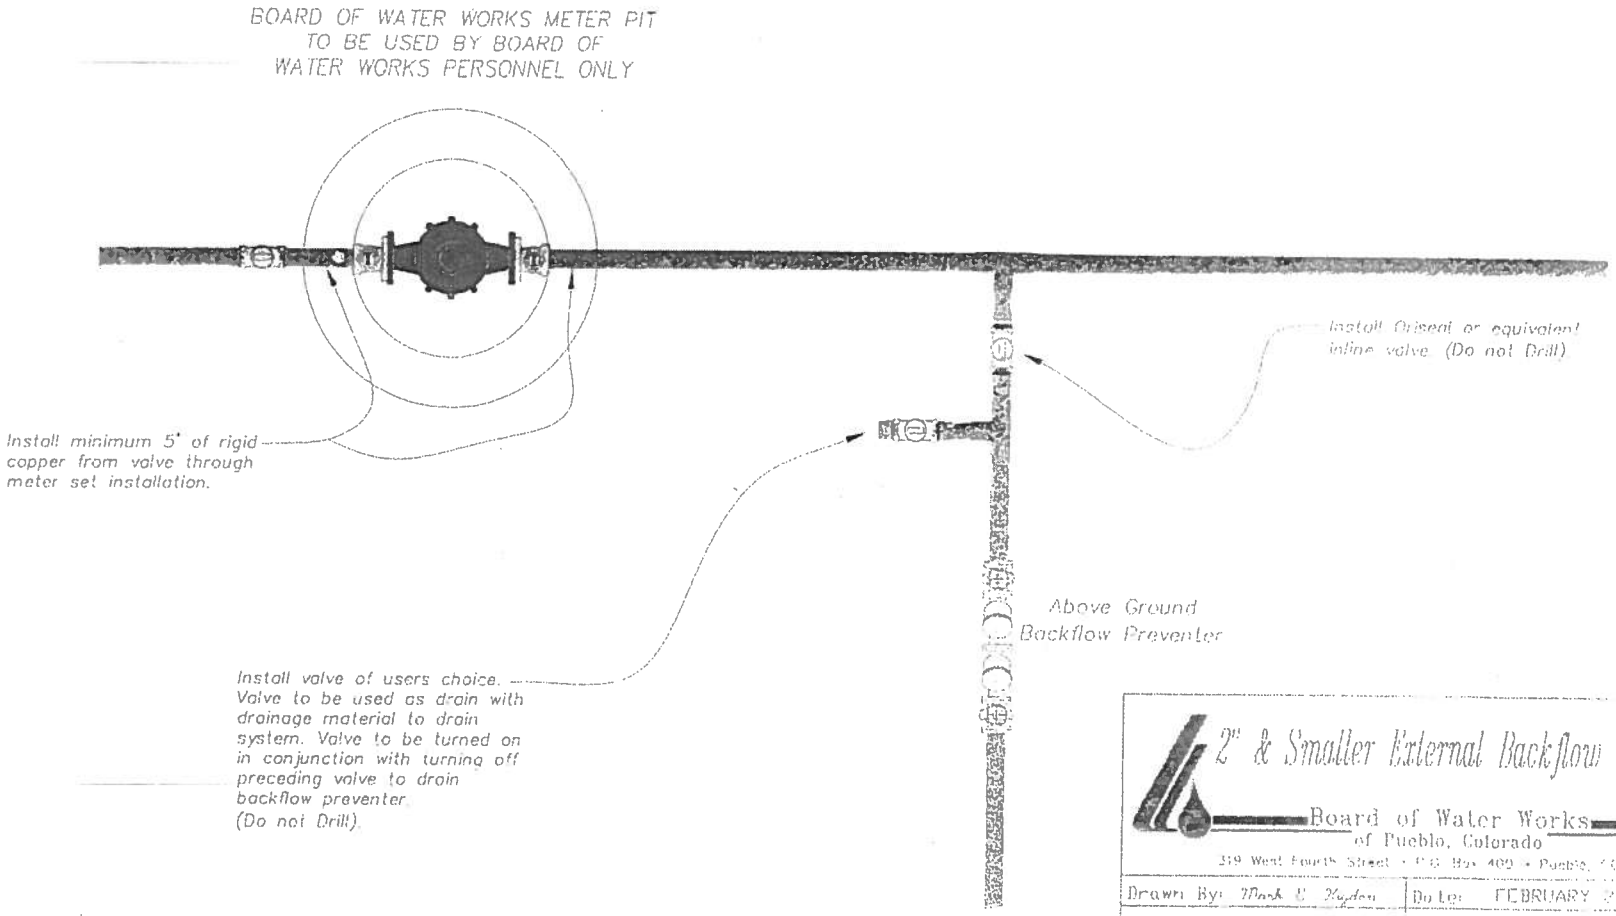

2" & Smaller External Backflow Drain

Board of Water Works
of Pueblo, Colorado
319 West Fourth Street • P.O. Box 409 • Pueblo, CO 81003

Drawn By: Mark E. Hayden	Date: FEBRUARY 2002
PN: NONE	Scale: 1" = 1'
ACAD FILE NAME 2-SMLBFDRAIN.dwg	FILE